LINESET SCHEDULE

DIST.	No.	LABEL
57-7	87	BLOCKED BY TOWER STORAGE
48-3	86	BLOCKED BY TOWER STORAGE
45-7	85	BLOCKED BY TOWER STORAGE
44-11	84	BLOCKED BY TOWER STORAGE
44-3	83	BLOCKED BY TOWER STORAGE
43-7	82	BLOCKED BY TOWER STORAGE
42-11	81	BLOCKED BY TOWER STORAGE
42-3	80	BLOCKED BY TOWER STORAGE
41-7	79	WHITE MUSLIN
40-11	78	
40-3	77	
39-7	76	
38-11	75	
38-3	74	
37-7	73	
36-11	72	8 ELECTRIC - TRIM 34-0"
36-3	71	
35-7	70	
34-11	69	
34-3	68	WHITE LENO
33-7	67	WHITE SCRIM
32-11	66	BLACK SCRIM
32-3	65	#5 LEGS
31-7	64	#5 BORDER
30-11	63	7 ELECTRIC - TRIM 28-0"
30-3	62	
29-7	61	
28-11	60	6 ELECTRIC - TRIM 30-0"
28-3	59	
27-7	58	5 ELECTRIC - TRIM 30-0"
26-11	57	
26-3	56	
25-7	55	#4 LEGS
24-11	54	#4 BORDER
24-3	53	
23-7	52	
22-11	51	
22-3	50	BLACKOUT
21-7	49	4 ELECTRIC - TRIM 30-0"
20-11	48	
20-3	47	
19-7	46	
18-11	45	
18-3	44	#3 LEGS
17-7	43	#3 BORDER
16-11	42	
16-3	41	3 ELECTRIC - TRIM 30-0"
15-7	40	
14-11	39	
14-3	38	2 ELECTRIC - TRIM 30-0"
13-7	37	
12-11	36	
12-3	35	
11-7	34	
10-11	33	#2 LEGS
10-3	32	#2 BORDER
9-9	31	"BLOCKED BY MOVIE SPEAKERS"
8-11	30	MOVE SPEAKERS
8-3	29	"BLOCKED BY MOVE SPEAKERS"
7-7	28	MOVE SCREEN
6-11	27	
6-3	26	1 ELECTRIC - TRIM 30-0"
5-7	25	
4-11	24	
4-3	23	#1 LEGS
3-3	22	#1 BORDER
2-5	21	MAIN CURTAIN
1-0	20	
1-3	19	ADJUSTABLE LEGS
0'-9.5"		HEADER
0'-0"		PLASTER LINE

NOTES

PROSCENIUM HEADER 16'-0" HIGH, 88'-0" LONG
- HUNG ON DEDICATED PIPE
- TRIM HEIGHT ADJUSTABLE
- BLACK

ADJUSTABLE LEGS: ONE PAIR ON DEDICATED PIPE
- ONE FIXED LEG AND ONE THAT SLIDES ON/OFF PER SIDE
- OPENING ADJUSTABLE IN WIDTH FROM 49-9" TO 88-0" (EACH SIDE INDEPENDENTLY ADJUSTABLE)
- BLACK

MAIN CURTAIN: 39'-0" HIGH, 89'-0" WIDE
- BROWN VELOUR WITH FULLNESS
- TRAVELS OR FLIES, CONTROLLED AT FLY RAIL
- SPLITS AT CENTER, DRAW IS SR ON DECK

ARBOR WEIGHT CAPACITY: 2000lb

MAXIMUM OUT TRIM: 83'-0" (4'-0" LOW TRIM)

ALL BATTENS ARE 1-1/2" SCHEDULE 40 BATTEN TRUSS
- PIPE 1 - 68: 75'-0" LONG
- PIPE 67: 58'-9" LONG

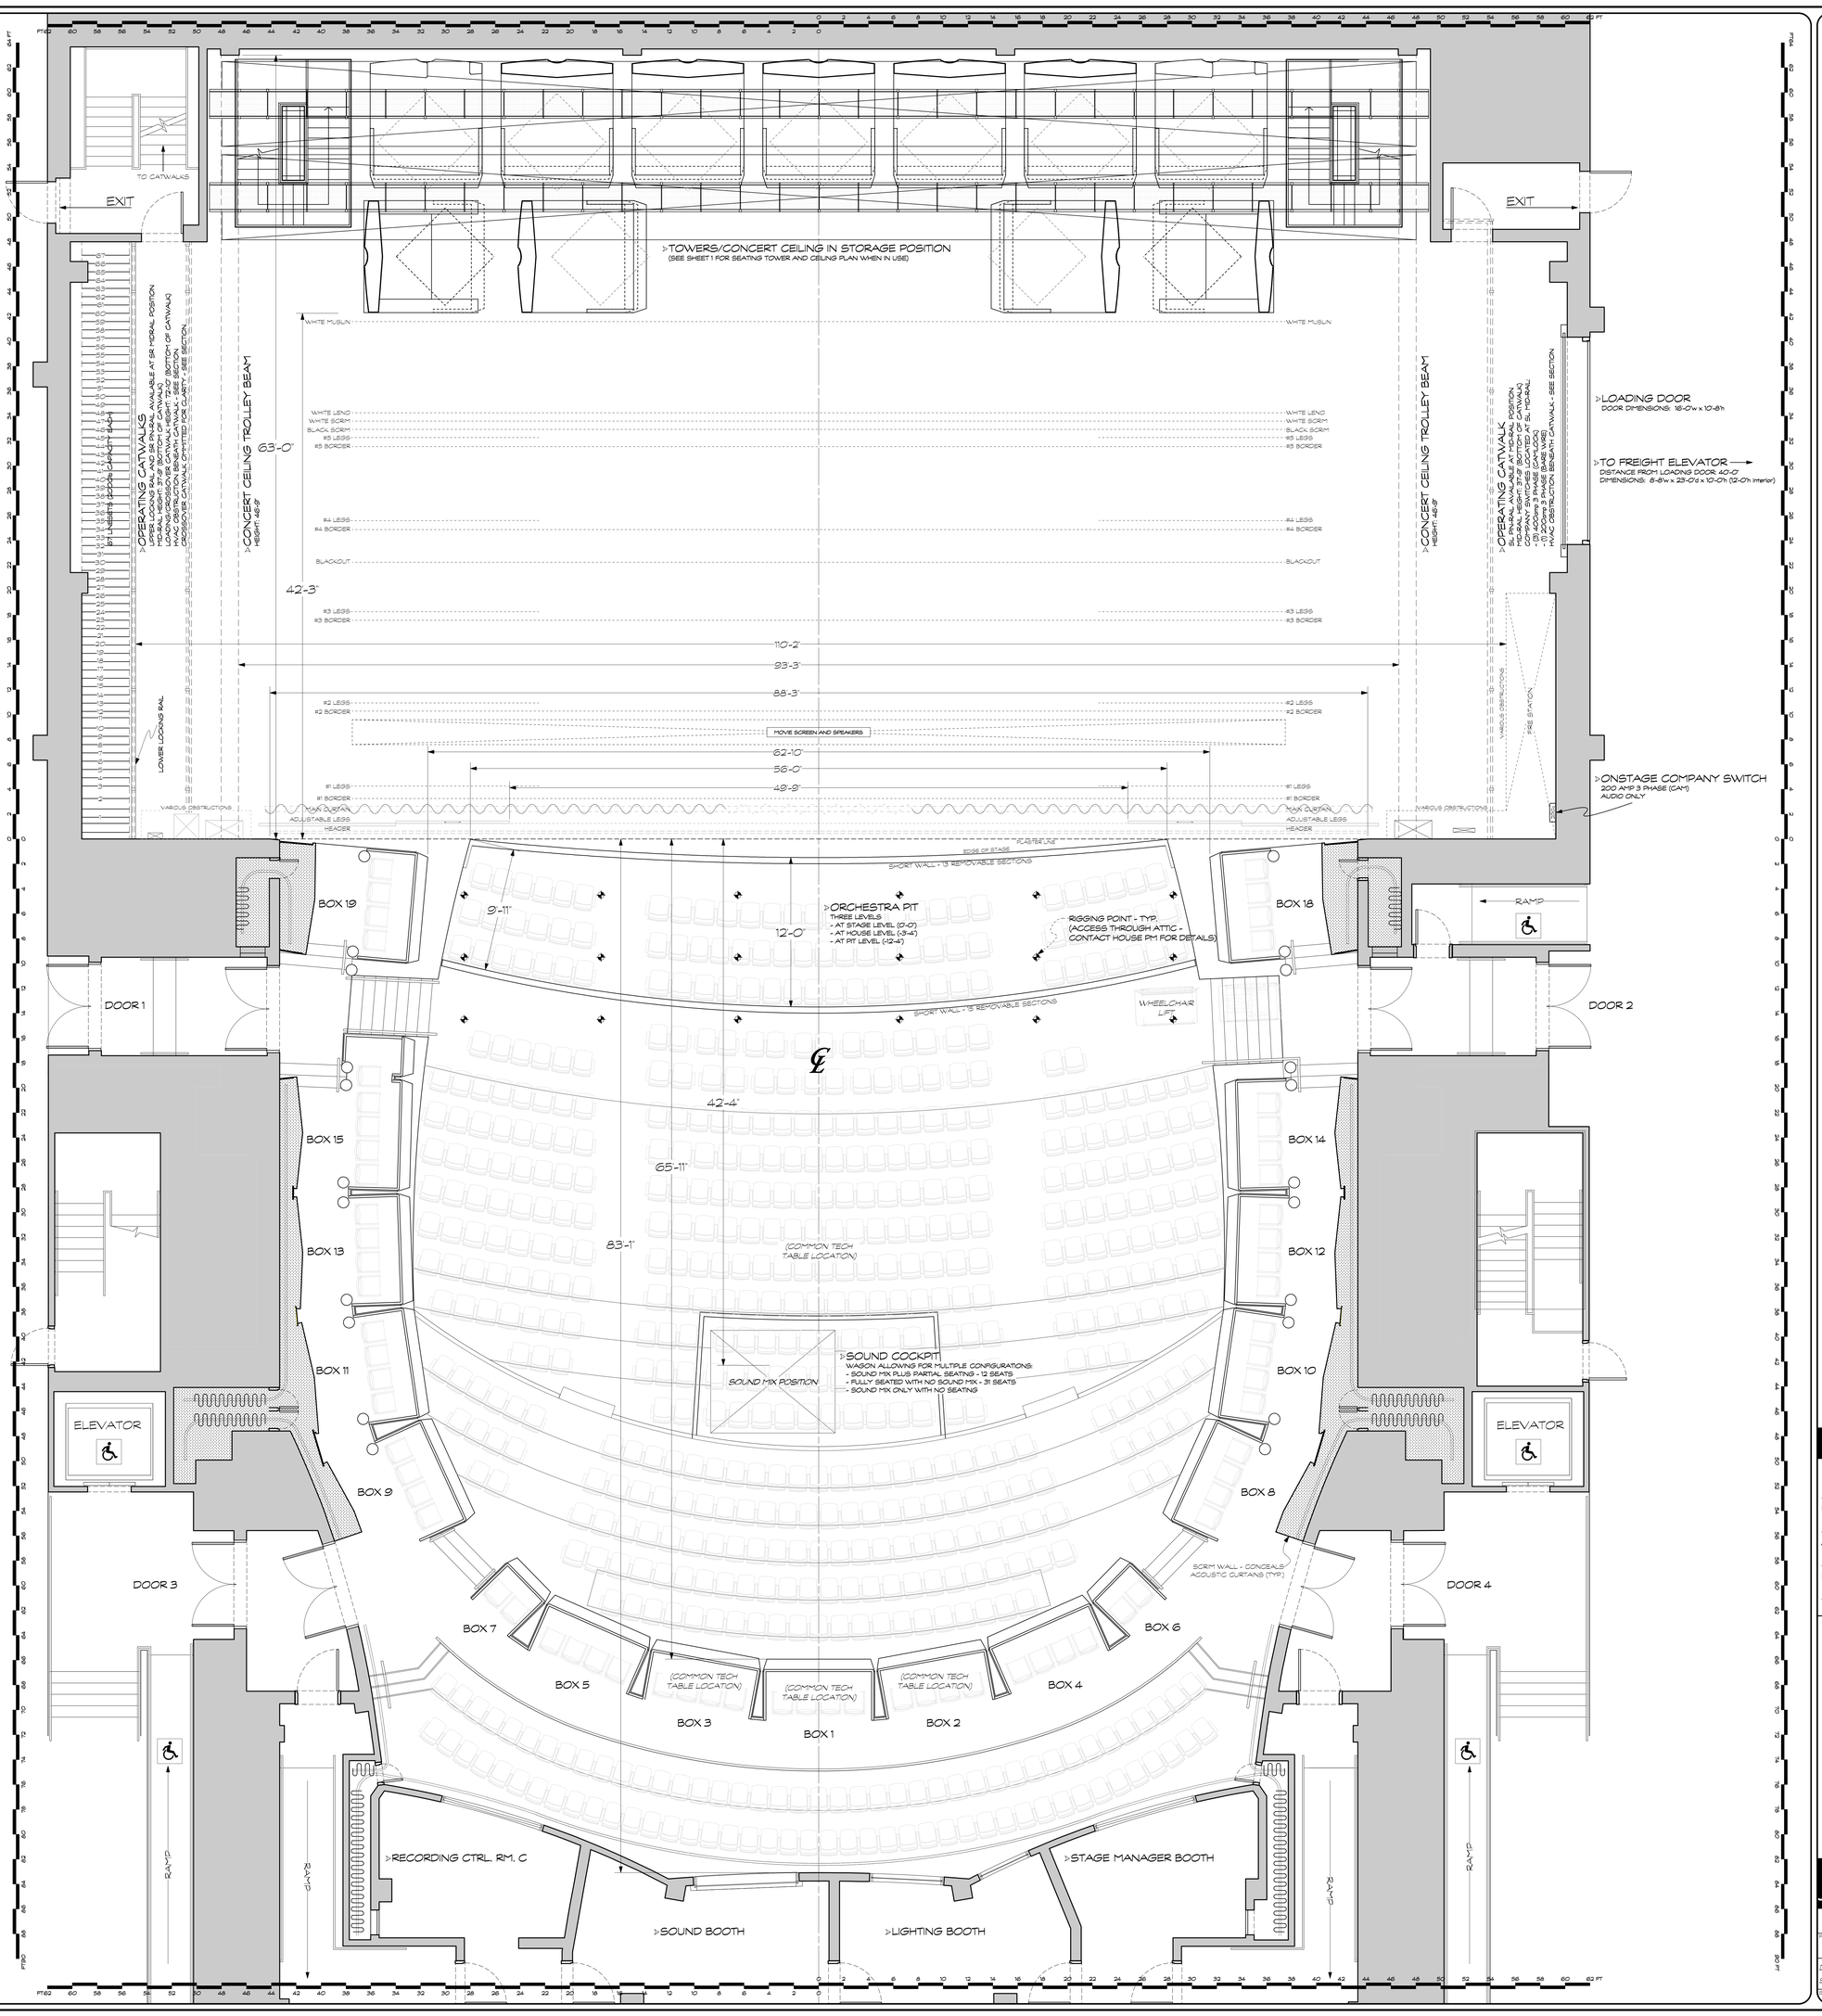

NOTES

- LINESET SCHEDULE INDICATES REP HANG OF HOUSE GOODS
- SEE LIGHT PLOT (PLATE 3) FOR HOUSE PLOT AND FOH RIGGING LOCATIONS
- ALL CRITICAL MEASUREMENTS SHOULD BE EVALUATED AND CONFIRMED ON SITE
- SUBJECT TO CHANGE WITHOUT NOTICE

THIS DRAWING REPRESENTS ARCHITECTURAL ELEMENTS AS ACCURATELY AS POSSIBLE. CONSTRUCTIONS ABERRATIONS AND MEASUREMENTS ARE AVERAGED/ROUNDED OFF FOR EASE OF DRAWING AND CLARITY. ALL CRITICAL MEASUREMENTS SHOULD BE EVALUATED AND CONFIRMED ON SITE.

JAZZ AT LINCOLN CENTER
FREDERICK P. ROSE HALL
BROADWAY AT 60TH STREET

MAILING ADDRESS:
33 WEST 60TH STREET
NEW YORK NY 10023-7999
212.258.9800

STAGEDOOR ADDRESS:
20 WEST 60TH STREET

WWW.JALC.ORG

jazz

ROSE THEATER

FREDERICK P. ROSE HALL

GROUND PLAN - PROSCENIUM

FILE NAME: FPRH-RT-PLANPROSC-102408

DRAWING SIZE: 48"x42"

SUBJECT TO CHANGE

SCALE: 1/4" = 1'-0" DATE: 10.24.08

DRAWN BY:

PAGE 2 OF 5